TYPICAL ROOM FINISH SCHEDULE

AREA NAME	CARPET	VINYL PLANKS	HARD TILE	SMOOTH CONC	WOOD W/ SHOE MOLDING	WOOD	NONE	PAINTED GWB			SPRAY TEXTURE		CLG HEIGHT	REMARKS
BEDROOM	•					•		•			•		9'-0"	–
HALL		•			•			•			•		9'-0"	
BATH			•		•			•			•		9'-0"	
CLOSET	•						•	•			•		9'-0"	
LIVING ROOM		•			•			•			•		9'-0"	
DINING		•			•			•			•		9'-0"	
A/C				•			•	•			•		9'-0"	
PANTRY		•			•			•			•		9'-0"	
KITCHEN		•			•			•			•		9'-0"	
LAUNDRY			•		•			•			•		9'-0"	
STORAGE		•			•			•			•		9'-0"	

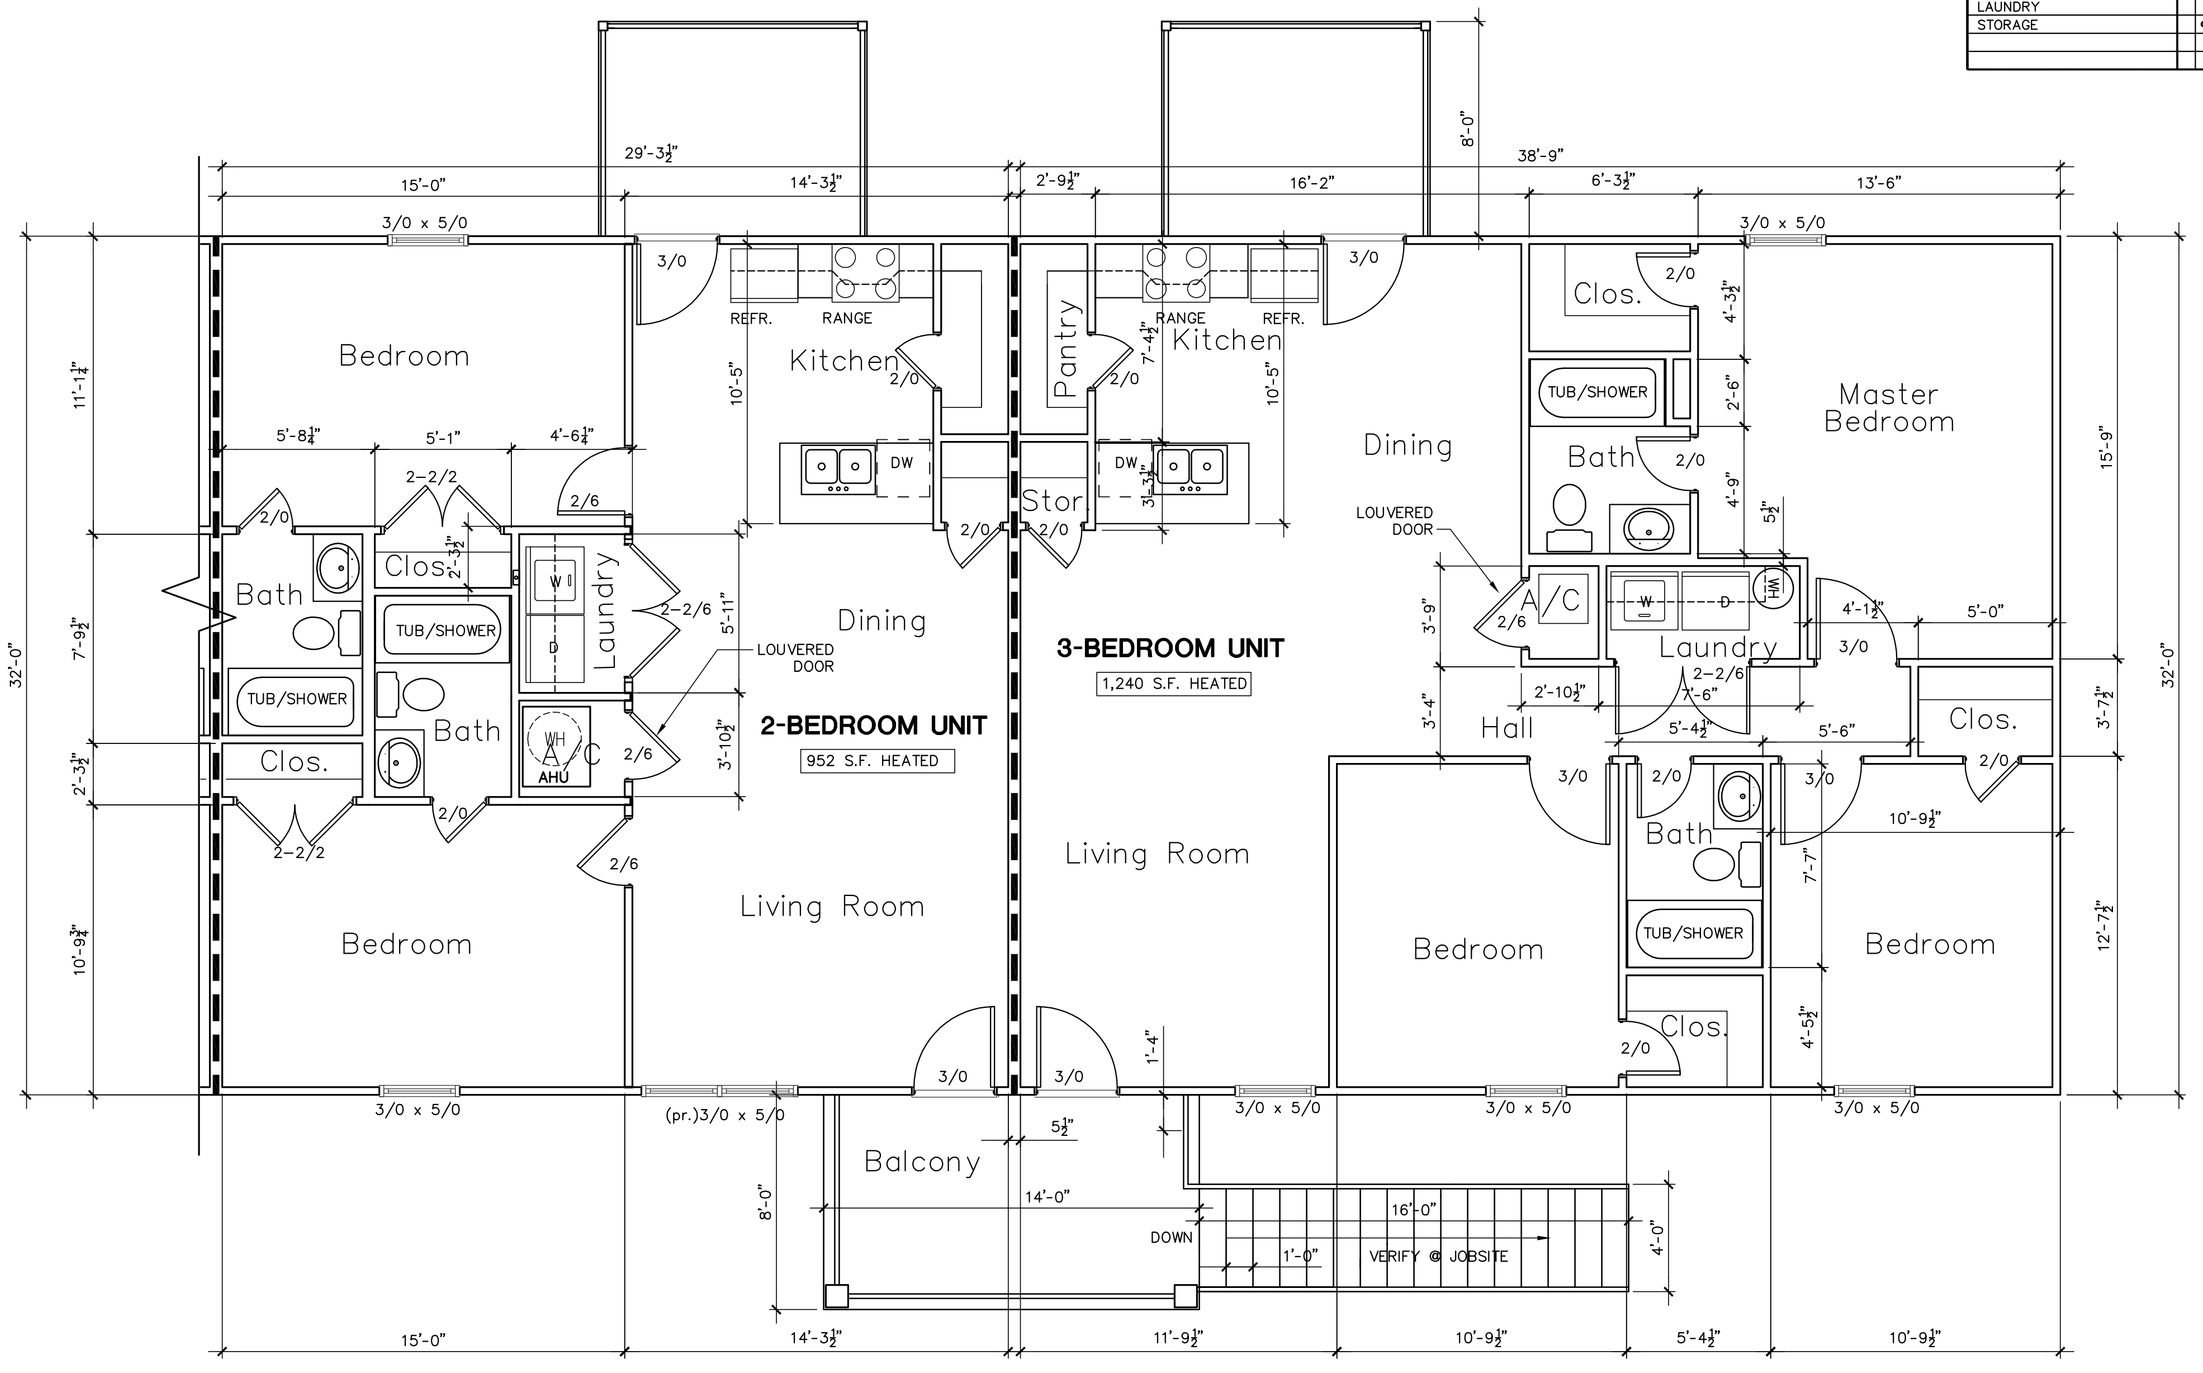

Large Scale Floor Plan -2nd Floor

Scale: 1/4" = 1'-0"

STATE OF GEORGIA
JAMES DAVID CONE
No. 5281
CERTIFICATE
REGISTERED ARCHITECT

JAMES D. CONE
ARCHITECT
1806 PLUM STREET VALDOSTA, GA. 31601 TELE (229) 247-8378 FAX (229) 245-9311 E-mail JIMMY_CAM@BELLSOUTH.NET

Casey's Court Apartments
For
Charlie Hand
Tifton, Georgia

DRAWN jaw
CHECKED jdc
JOB NUMBER 17-64
DATE Nov. 30, 2017
REVISIONS

THESE DRAWINGS ARE THE PROPERTY OF THE ARCHITECT AND MAY NOT BE REPRODUCED OR REUSED WITHOUT PERMISSION AND CREDIT

DRAWING NUMBER
A-3.2
SHEET 6 OF 11

© COPYRIGHT 2017 JAMES D. CONE, ARCHITECT