A New Apartment Complex
For
Remerton Mill Apartments

1853 W. Gordon Street

Remerton, Georgia

JAMES D. CONE
ARCHITECT

1806 PLUM STREET WILDOSTA, GA 31601 TELE (229) 247-8378 FAX (229) 245-9311 E-mail JIMMY_CHAMBERLIS@ATTNET

STATE OF GEORGIA
JAMES DAVID CONE
REGISTERED ARCHITECT
1858 RM 3111

DRAWING NUMBER
A-1.1
SHEET 7 OF 47

DRAWN kbw/jaw
CHECKED jdc
JOB NUMBER 17-09
DATE June 8, 2018
REVISIONS

THESE DRAWINGS ARE THE PROPERTY OF THE ARCHITECT AND MAY NOT BE REPRODUCED OR RESOLD WITHOUT PERMISSION AND CREDIT

© COPYRIGHT 2017 JAMES D. CONE, ARCHITECT

Building "A" Key 1st Floor

Floor Plan - Building "A" 1st Floor

Scale: 1/8" = 1'-0"

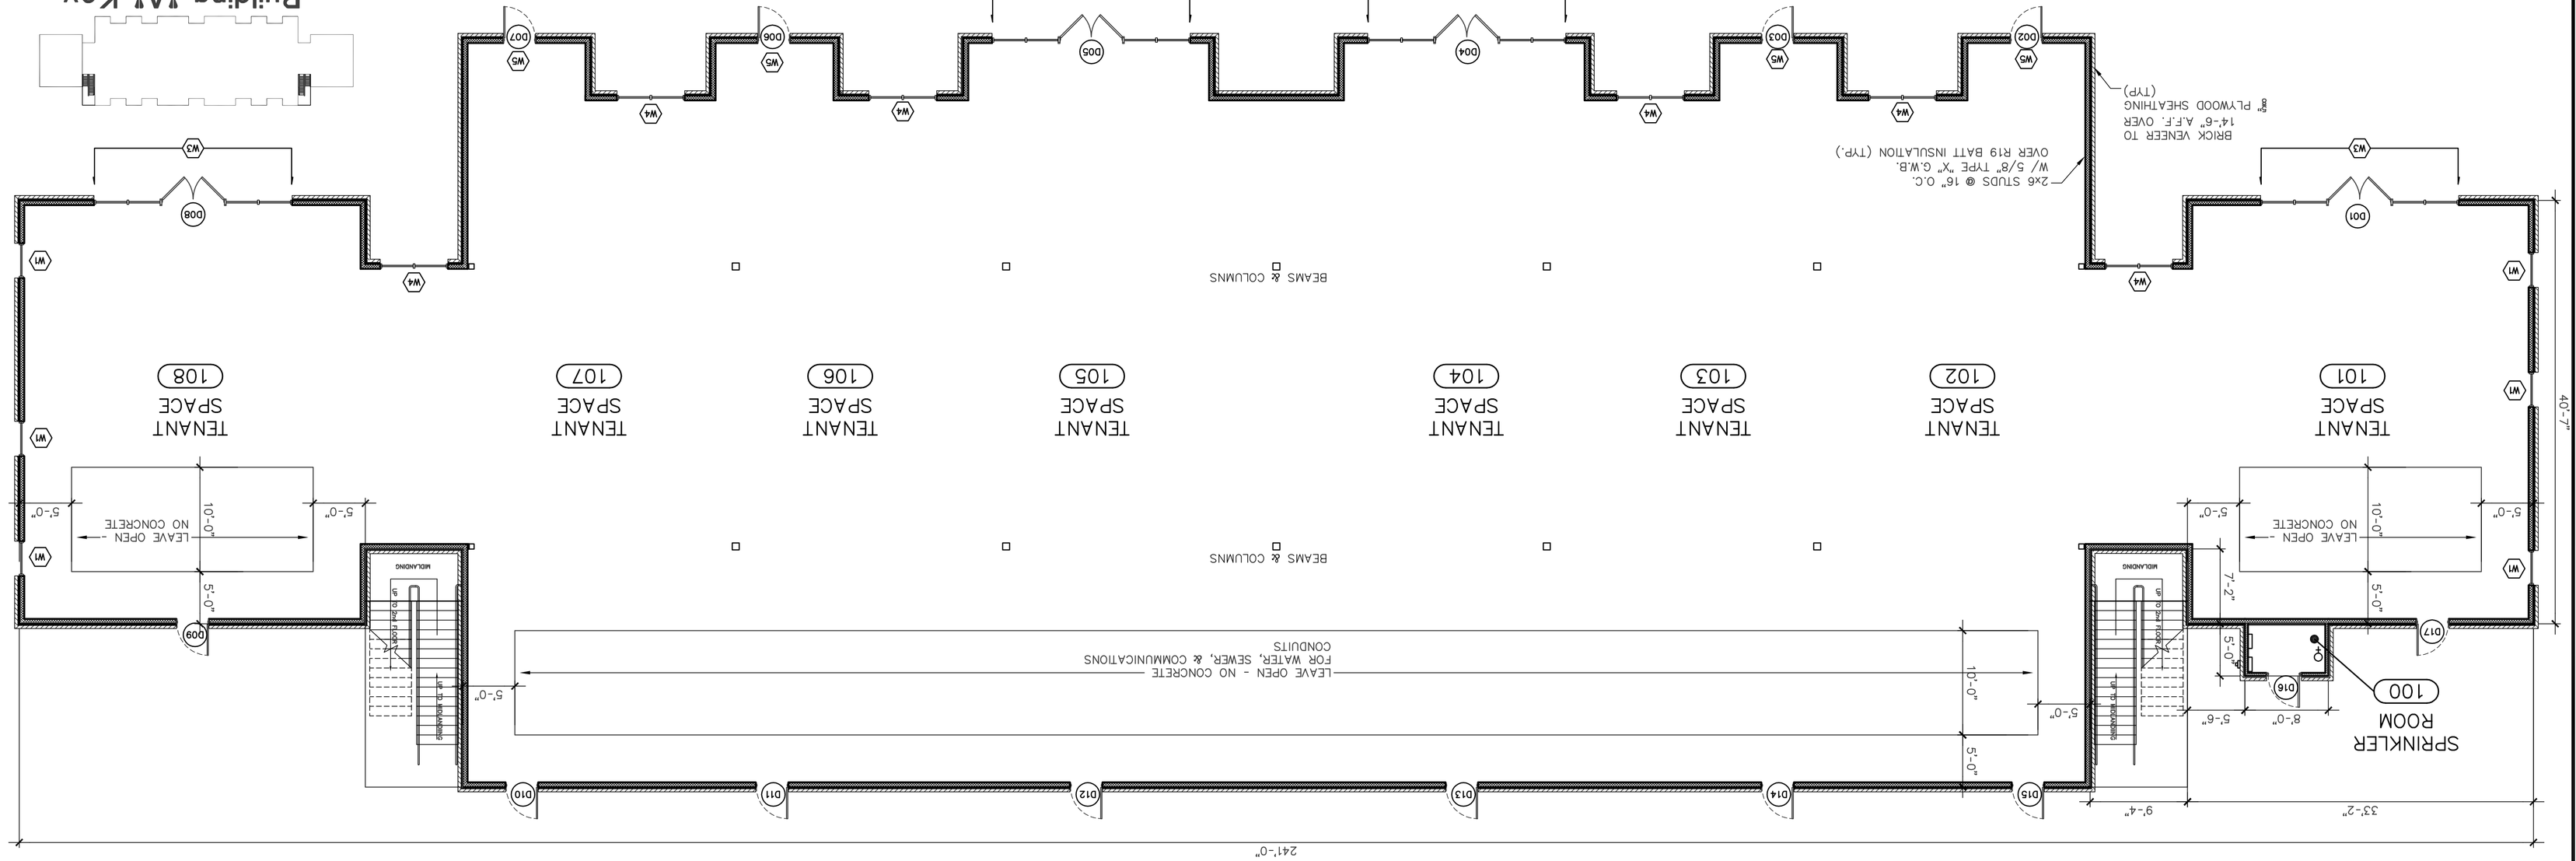

WINDOW TYPES:

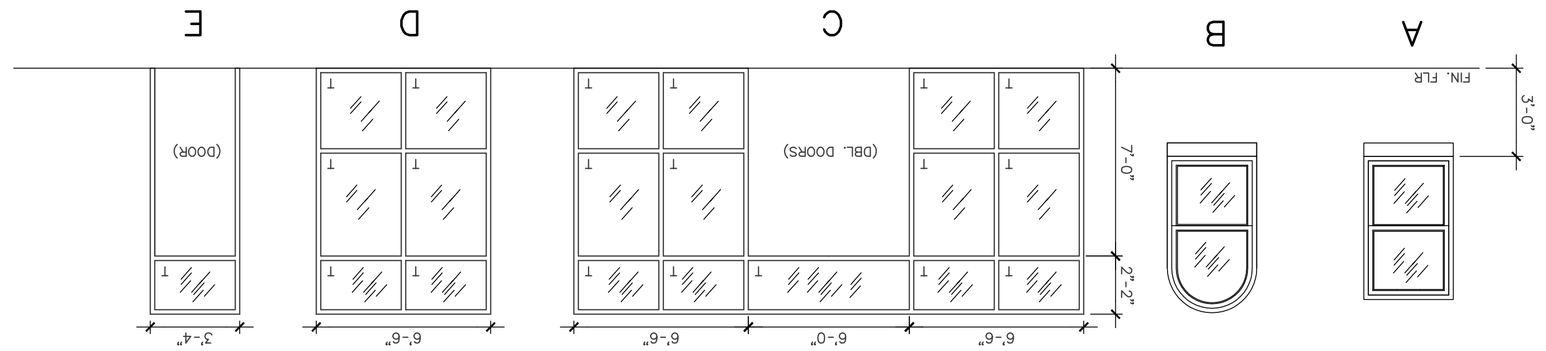

WINDOW SCHEDULE

MARK	WIDTH X HEIGHT	TYPE	GLAZING	TEMPERED	INSULATED	TINTED	TRANSOM	HEAD HT.	FRAME MATL.	FRAME FIN.	REMARKS
W1	3'-0" X 5'-0"	A	LOW-E	N	Y	Y	N	8'-0"	VINYL	FACTORY	1st & 2nd FLOOR
W2	3'-0" X 5'-6"	B	LOW-E	N	Y	Y	N	8'-0"	VINYL	FACTORY	3rd FLOOR
W3	19'-0" X 9'-2"	C	LOW-E	Y	Y	Y	N	9'-2"	ALUMINUM	CLEAR	STORE-FRONT
W4	6'-6" X 9'-2"	D	LOW-E	Y	Y	Y	N	9'-2"	ALUMINUM	CLEAR	STORE-FRONT
W5	3'-4" X 9'-2"	E	LOW-E	Y	Y	Y	N	9'-2"	ALUMINUM	CLEAR	STORE-FRONT

NOTES:

DOOR SCHEDULE

DOOR No.	WIDTH	HEIGHT	TYPE	DR. MATL.	DR. FIN.	FIRE RATED	HDWR SET	CLOSER	SIGNAGE	FRAME MATL.	FRAME FIN.	REMARKS
D01	(PR.) 3'-0"	x 7'-0"		GLASS/ALUM.	CLEAR					METAL	CLEAR	STORE-FRONT
D02	3'-0"	x 7'-0"		GLASS/ALUM.	CLEAR					METAL	CLEAR	STORE-FRONT
D03	3'-0"	x 7'-0"		GLASS/ALUM.	CLEAR					METAL	CLEAR	STORE-FRONT
D04	(PR.) 3'-0"	x 7'-0"		GLASS/ALUM.	CLEAR					METAL	CLEAR	STORE-FRONT
D05	(PR.) 3'-0"	x 7'-0"		GLASS/ALUM.	CLEAR					METAL	CLEAR	STORE-FRONT
D06	3'-0"	x 7'-0"		GLASS/ALUM.	CLEAR					METAL	CLEAR	STORE-FRONT
D07	3'-0"	x 7'-0"		GLASS/ALUM.	CLEAR					METAL	CLEAR	STORE-FRONT
D08	(PR.) 3'-0"	x 7'-0"		GLASS/ALUM.	CLEAR					METAL	CLEAR	STORE-FRONT
D09	3'-0"	x 7'-0"		STEEL	PAINT					STEEL	PAINT	SEE NOTE 1. ABOVE
D10	3'-0"	x 7'-0"		STEEL	PAINT					STEEL	PAINT	SEE NOTE 1. ABOVE
D11	3'-0"	x 7'-0"		STEEL	PAINT					STEEL	PAINT	SEE NOTE 1. ABOVE
D12	3'-0"	x 7'-0"		STEEL	PAINT					STEEL	PAINT	SEE NOTE 1. ABOVE
D13	3'-0"	x 7'-0"		STEEL	PAINT					STEEL	PAINT	SEE NOTE 1. ABOVE
D14	3'-0"	x 7'-0"		STEEL	PAINT					STEEL	PAINT	SEE NOTE 1. ABOVE
D15	3'-0"	x 7'-0"		STEEL	PAINT					STEEL	PAINT	SEE NOTE 1. ABOVE
D16	3'-0"	x 7'-0"		STEEL	PAINT					STEEL	PAINT	
D17	3'-0"	x 7'-0"		STEEL	PAINT					STEEL	PAINT	SEE NOTE 1. ABOVE

NOTES:
1. PROVIDE PEEP HOLE IN DOOR. ALSO PROVIDE DOORBELL & BUTTON FOR SERVICE ENTRY.

ROOM FINISH SCHEDULE

ROOM No.	AREA NAME	FLOOR	BASE	WALL	CEILING	5/8" TYPE "X" GWB	NONE	5/8" TYPE "X" GWB	CEILING	CL'G HEIGHT	REMARKS
		BARE CONCRETE									
100	SPRINKLER ROOM	•				•	•			9'-0"	–
101	TENANT SPACE	•				•	•			VARIES	
102	TENANT SPACE	•				•	•			VARIES	
103	TENANT SPACE	•				•	•			VARIES	
104	TENANT SPACE	•				•	•			VARIES	
105	TENANT SPACE	•				•	•			VARIES	
106	TENANT SPACE	•				•	•			VARIES	
107	TENANT SPACE	•				•	•			VARIES	
108	TENANT SPACE	•				•	•			VARIES	

NOTES:
1. INSULATE WALLS & CEILINGS W/R-19 BATTS
2. MUD & TAPE WALLS & CEILINGS – NO PAINT