ROOM FINISH SCHEDULE

ROOM No.	AREA NAME	FLOOR: SMOOTH CONC.	FLOOR: BRICK PAVERS	BASE: 4" BASE	BASE: NONE	WALL: FRP OVER 1/2" PLYWOOD	WALL: BRICK	WALL: EXPOSED FRAMING	CEILING: 1X6 V-GROOVE PAINTED	CEILING: 1/2" MR GWB SMOOTH FIN.	CEILING: 1/2" PLYWOOD	CLG HEIGHT	REMARKS
100	MAILBOXES		•		•							9'-0"	–
101	MEN'S TOILET	•		•		•				•		9'-0"	
102	WOMEN'S TOILET	•		•		•				•		9'-0"	
103	SUPPLIES	•			•			•			•	9'-0"	

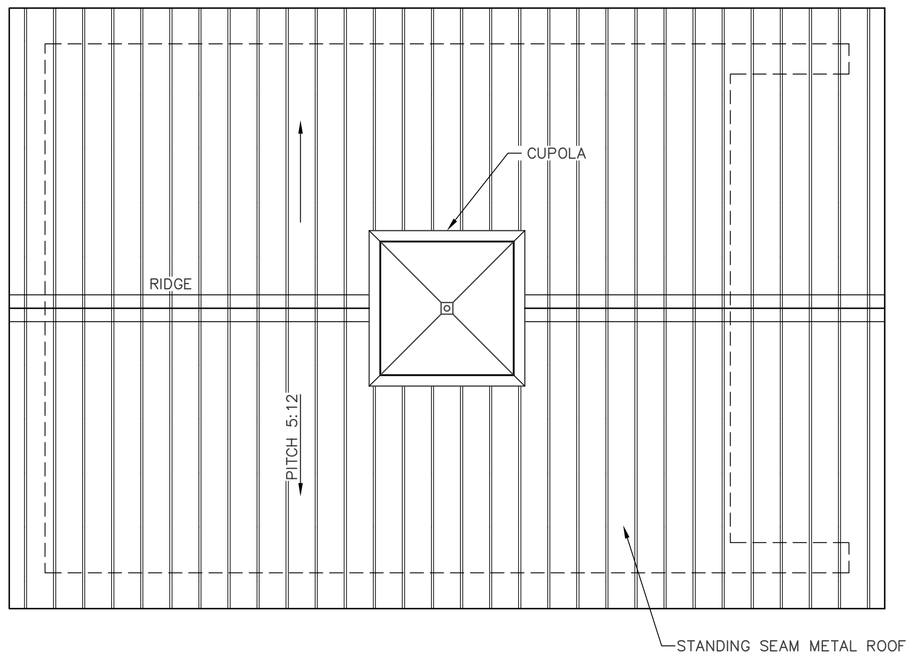

Roof Plan
Scale: 1/4" = 1'-0"

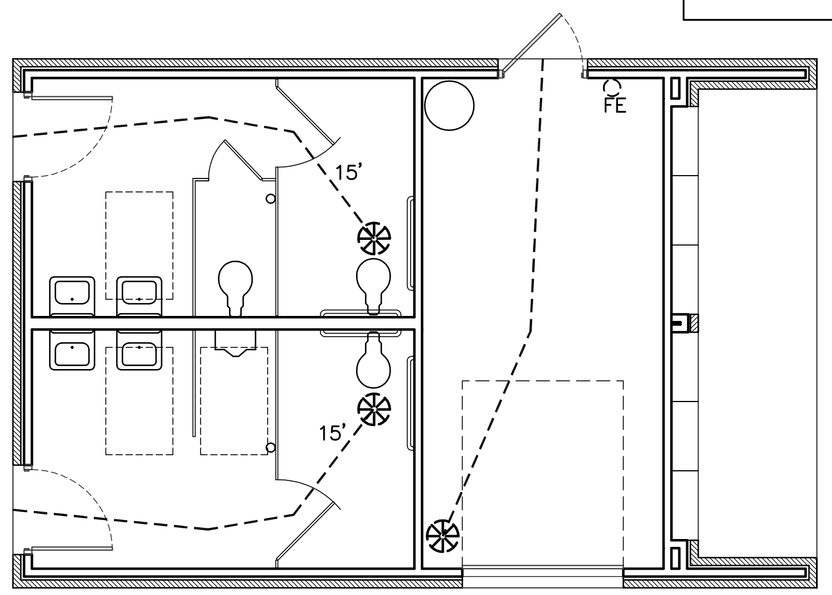

Life Safety Plan
Scale: 1/4" = 1'-0"

NOTE:
PER 2012 LIFE SAFETY CODE
BUSINESS - NOT SPRINKLED
TRAVEL DISTANCE : 150'
COMMON TRAVEL DISTANCE : 20'/75'
DEAD END LIMIT : 20' MAX

EGRESS LEGEND

TRAVEL LINE	– – – – – – – – – – – –
TRAVEL DISTANCE	76'
ORIGIN POINT	⊛
FIRE EXTINGUISHER	F.E.

DOOR SCHEDULE

DOOR No.	WIDTH HEIGHT	TYPE	DR. MATL.	DR. FIN.	FIRE RATED	HDWR SET	CLOSER	SIGNAGE	NOTES: FRAME MATL.	FRAME FIN.	REMARKS
D01	6'-0" x 8'-0"	A	STEEL	FACTORY	N		N	N	STEEL	FACTORY	OVERHEAD DOOR
D02	3'-0" x 7'-0"	B	H.M.	PAINTED	N		Y	Y	H.M.	PAINTED	
D03	3'-0" x 7'-0"	B	H.M.	PAINTED	N		Y	Y	H.M.	PAINTED	
D04	3'-0" x 7'-0"	B	H.M.	PAINTED	N		Y	Y	H.M.	PAINTED	

DOOR TYPES

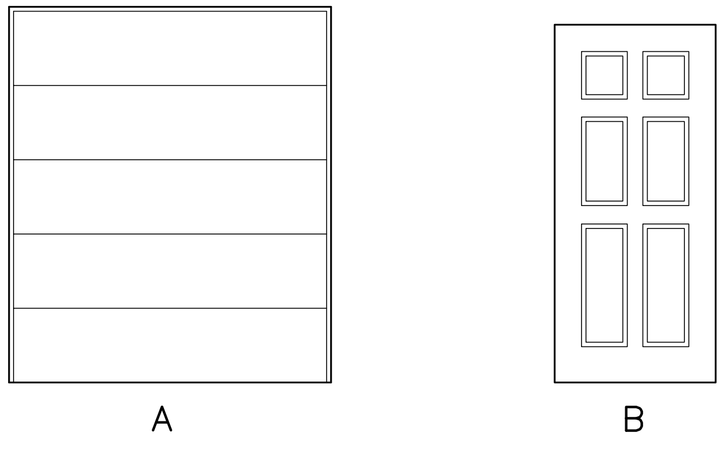

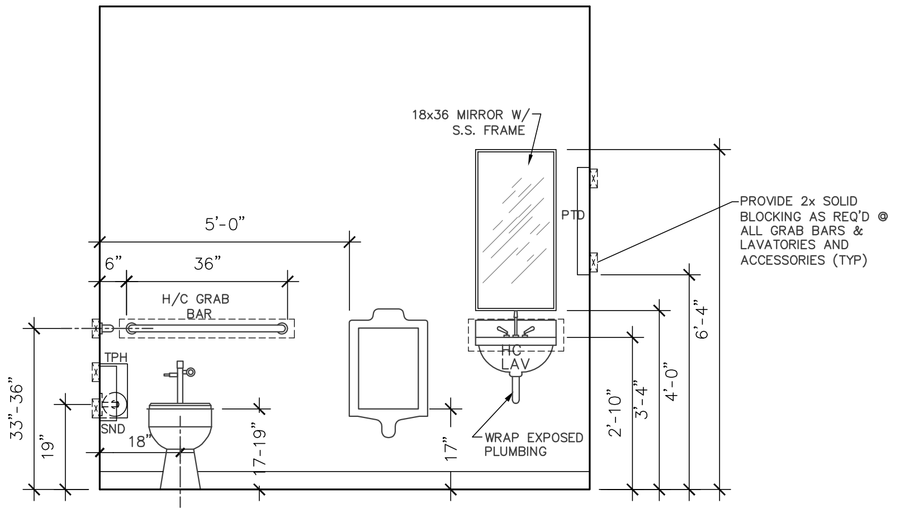

Typ H.C. Toilet Elevation
Scale: 1/2"=1'-0"

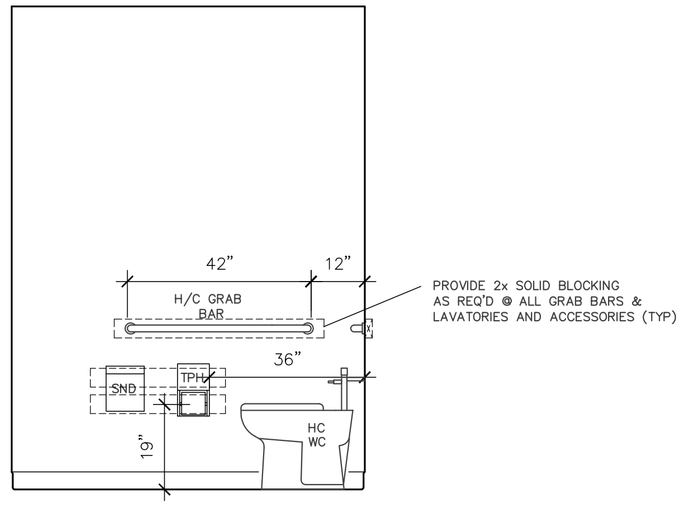

Typ H.C. Toilet Elevation
Scale: 1/2"=1'-0"

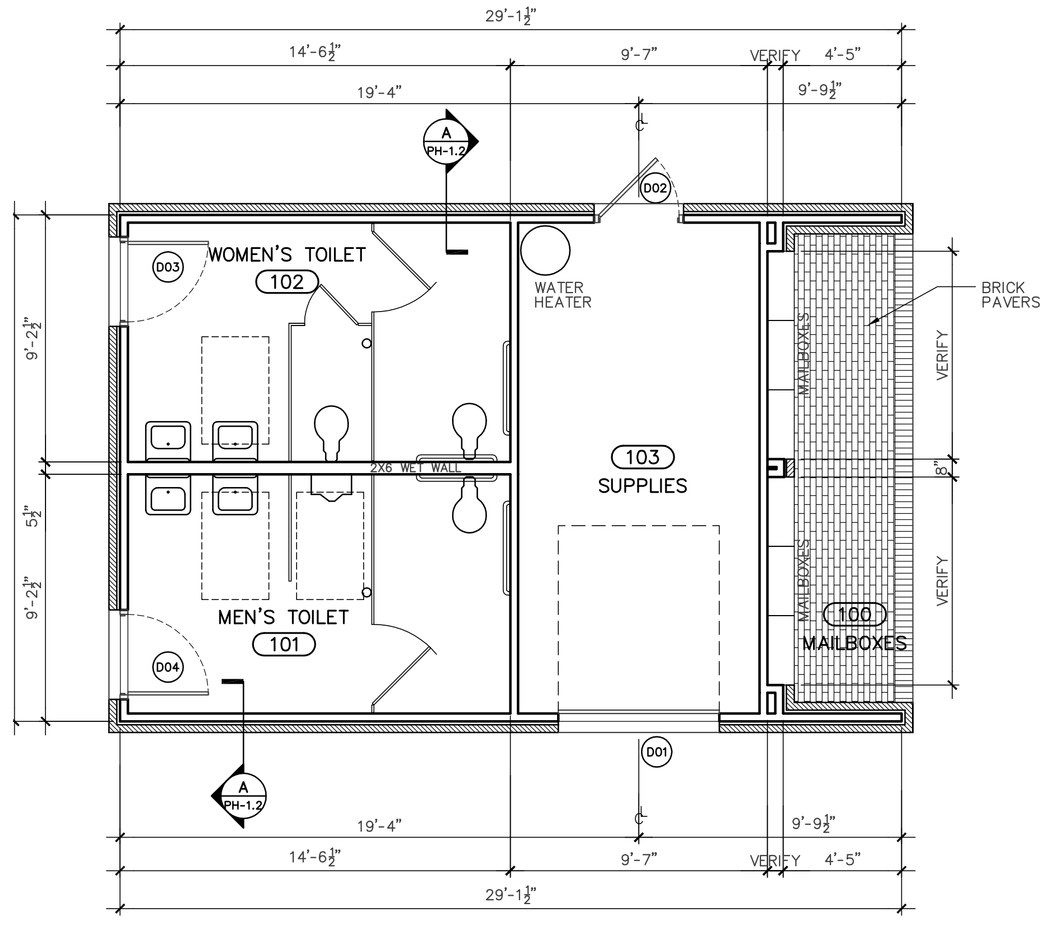

Floor Plan - Pool House
Scale: 1/4" = 1'-0"

JAMES D. CONE
ARCHITECT
1806 PLUM STREET VALDOSTA, GA 31601 TELE (229) 247-8378 FAX (229) 245-9311 E-mail JIMMY_CAM@BELLSOUTH.NET

STATE OF GEORGIA JAMES DAVID CONE CERTIFICATE NO. 858 REGISTERED ARCHITECT

A New Apartment Complex
For
Remerton Mill Apartments
1853 W. Gordon Street
Remerton, Georgia

DRAWN kbw/jaw
CHECKED jdc
JOB NUMBER 17-59
DATE June 8, 2018
REVISIONS

THESE DRAWINGS ARE THE PROPERTY OF THE ARCHITECT AND MAY NOT BE REPRODUCED OR REUSED WITHOUT PERMISSION AND CREDIT

DRAWING NUMBER
PH-1.1
SHEET 43 OF 47

© COPYRIGHT 2017 JAMES D. CONE, ARCHITECT